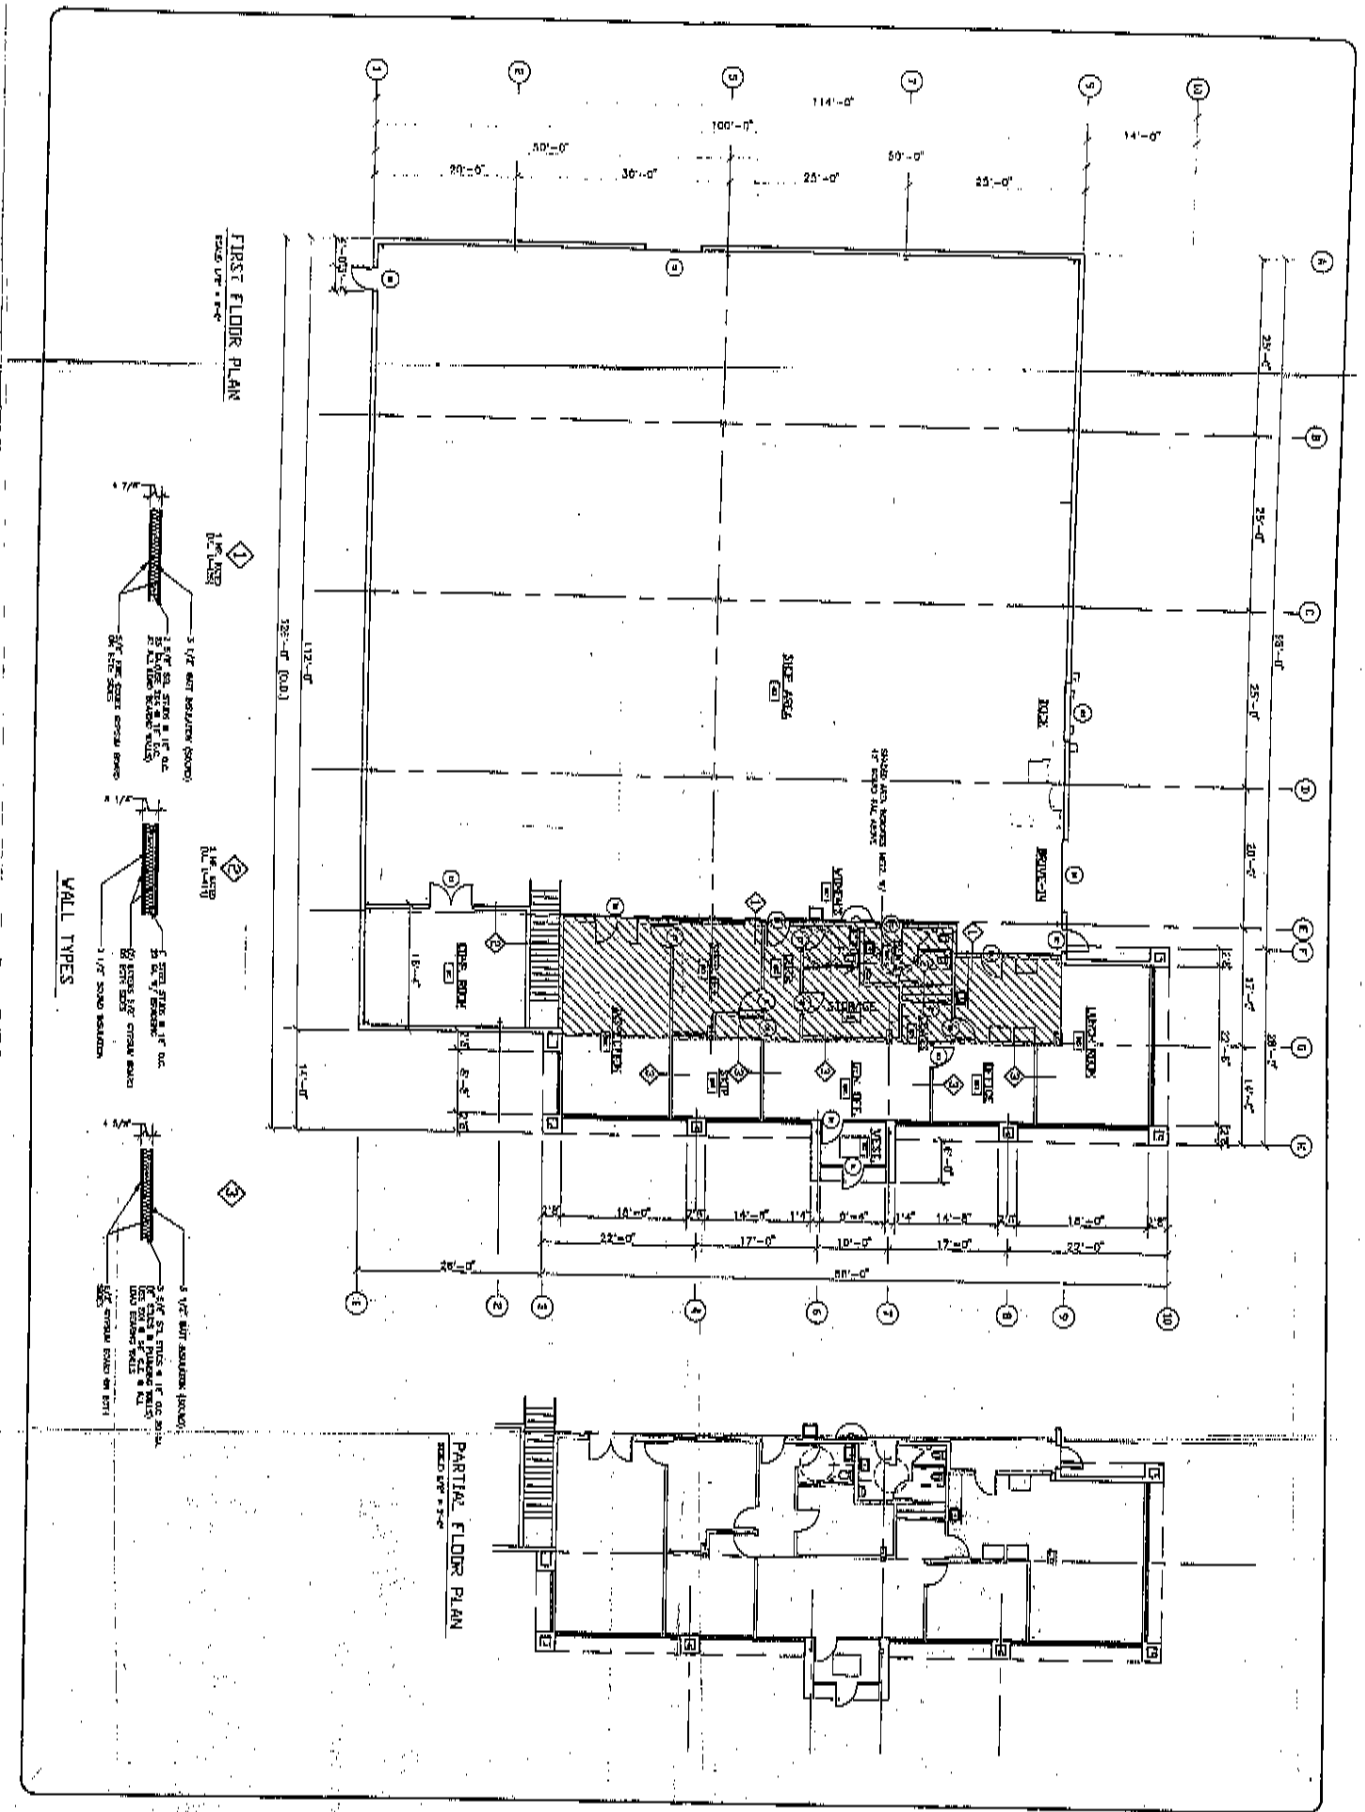

PROPOSED INDUSTRIAL BUILDING

VERUS WORKS

RICHARD BROOKS DR. MIDDLETOWN, CONNECTICUT

DELTA BUILDING CORP.

FLOOR PLAN

A-1

REVISIONS		
03-26-07	RB	TV
03-26-07	RB	TV