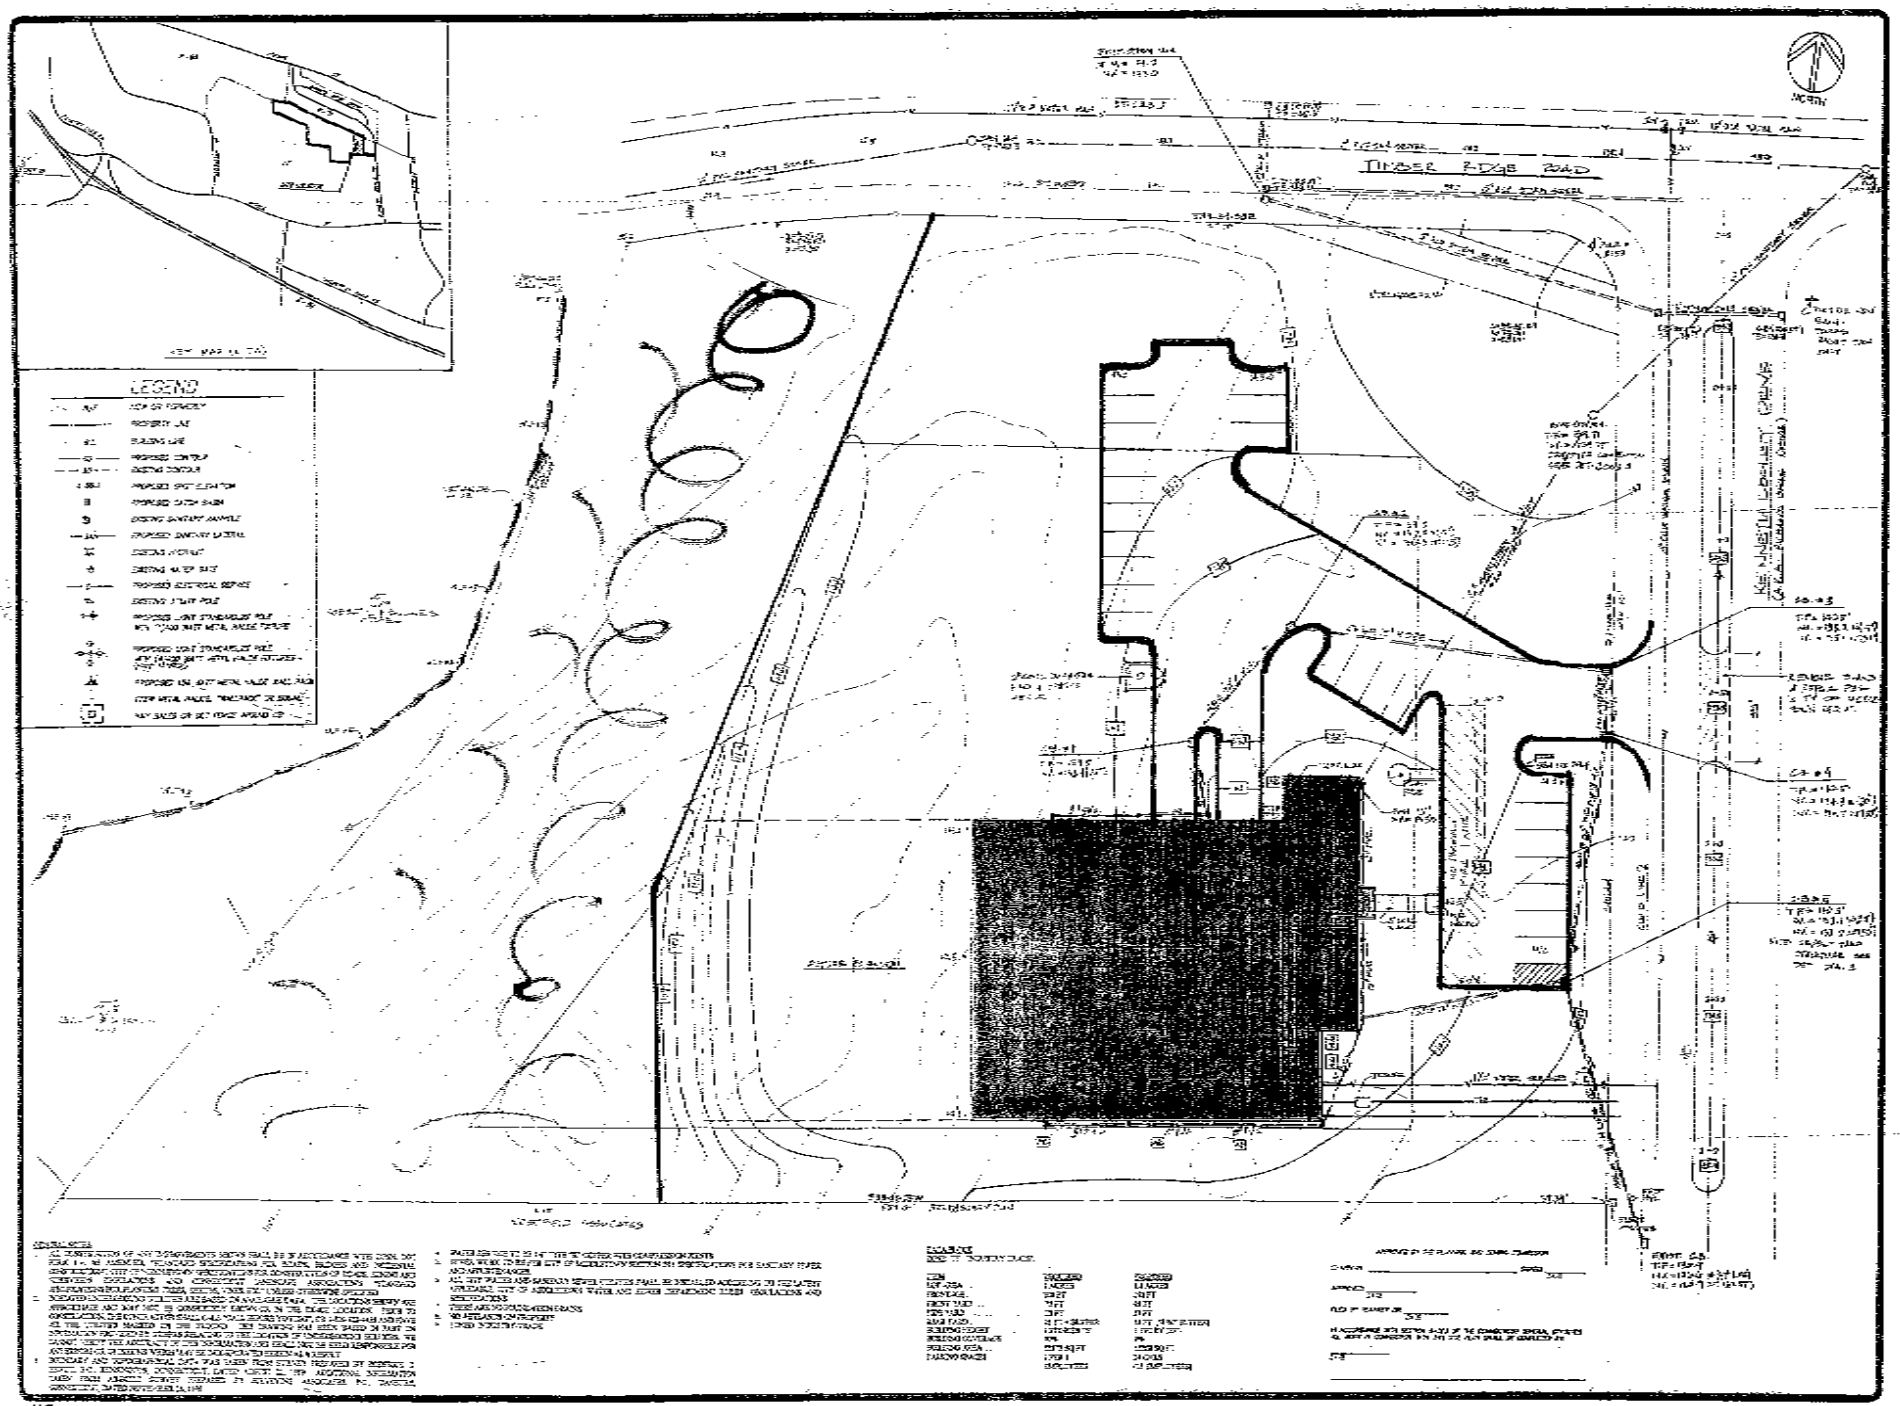
LEGEND
TIMBER RIDGE ROAD
NORTH
PROPOSED BUILDING LOT 1
KENNETH DOOLEY DRIVE
MIDDLETOWN, CONNECTICUT
SITE GRADING AND
UTILITY PLAN
D. W. HOLL ENGINEERING
DOLTA BUILDING CORP.
SCALE
DATE
JOB NO.
SHEET