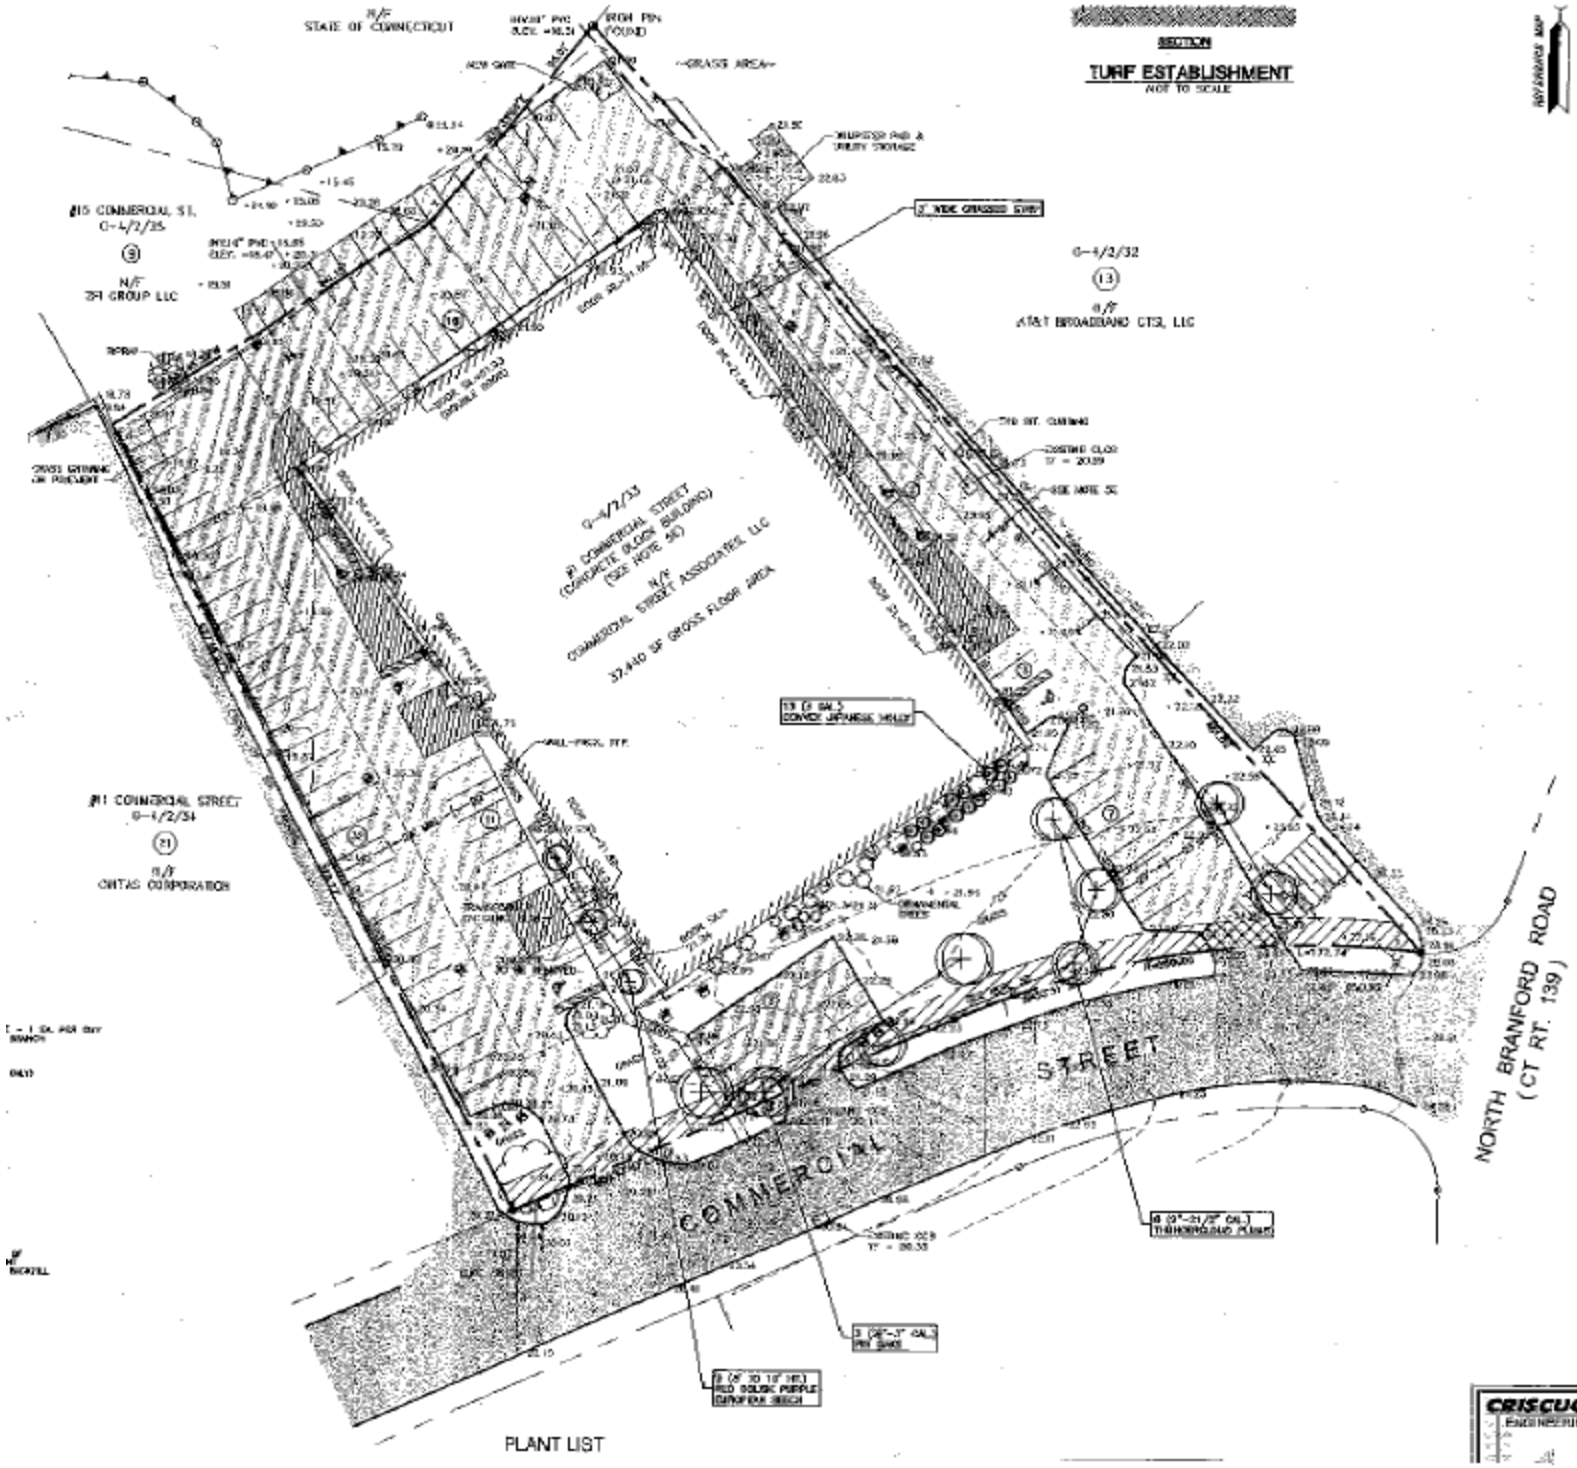
STATE OF CONNECTICUT
TURF ESTABLISHMENT
NOT TO SCALE
GRASS AREA
N/F
3M GROUP LLC
AT&T BROADBAND CTS2, LLC
N/F
ONYX CORPORATION
COMMERCIAL STREET
NORTH BRANFORD ROAD
(CT RT. 139)
PLANT LIST
CRISCUOLO ENGINEERING LLC