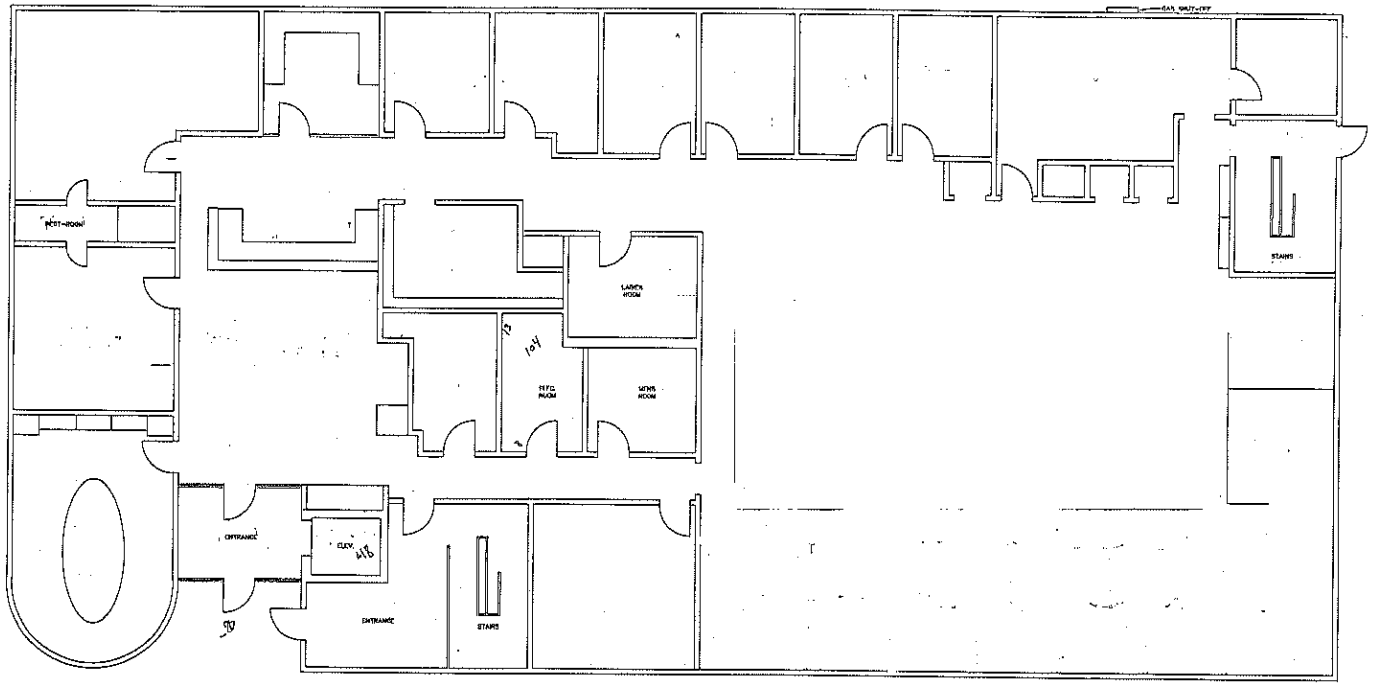

FIRST FLOOR 7800 SF
7250 RENTABLE

NOTES:

REVISIONS

dtc

DIVERSIFIED TECHNOLOGY CONSULTANTS
556 WASHINGTON AVENUE, NORTH HAVEN CT 06473
203 239 4200 203 234 7376 FAX

DIVERSIFIED
TECHNOLOGY
CONSULTANTS
556 WASHINGTON
AVENUE
NORTH HAVEN, CT.

CONSTRUCTION DOCUMENTS

FIRST FLOOR
FLOOR PLAN

DTC PROJECT NUMBER:
DTC DRAWING FILE:
SCALE: 3/16" = 1'-0"
DATE:
DRAWN BY:
CHECKED BY:
SHEET

1 OF 2