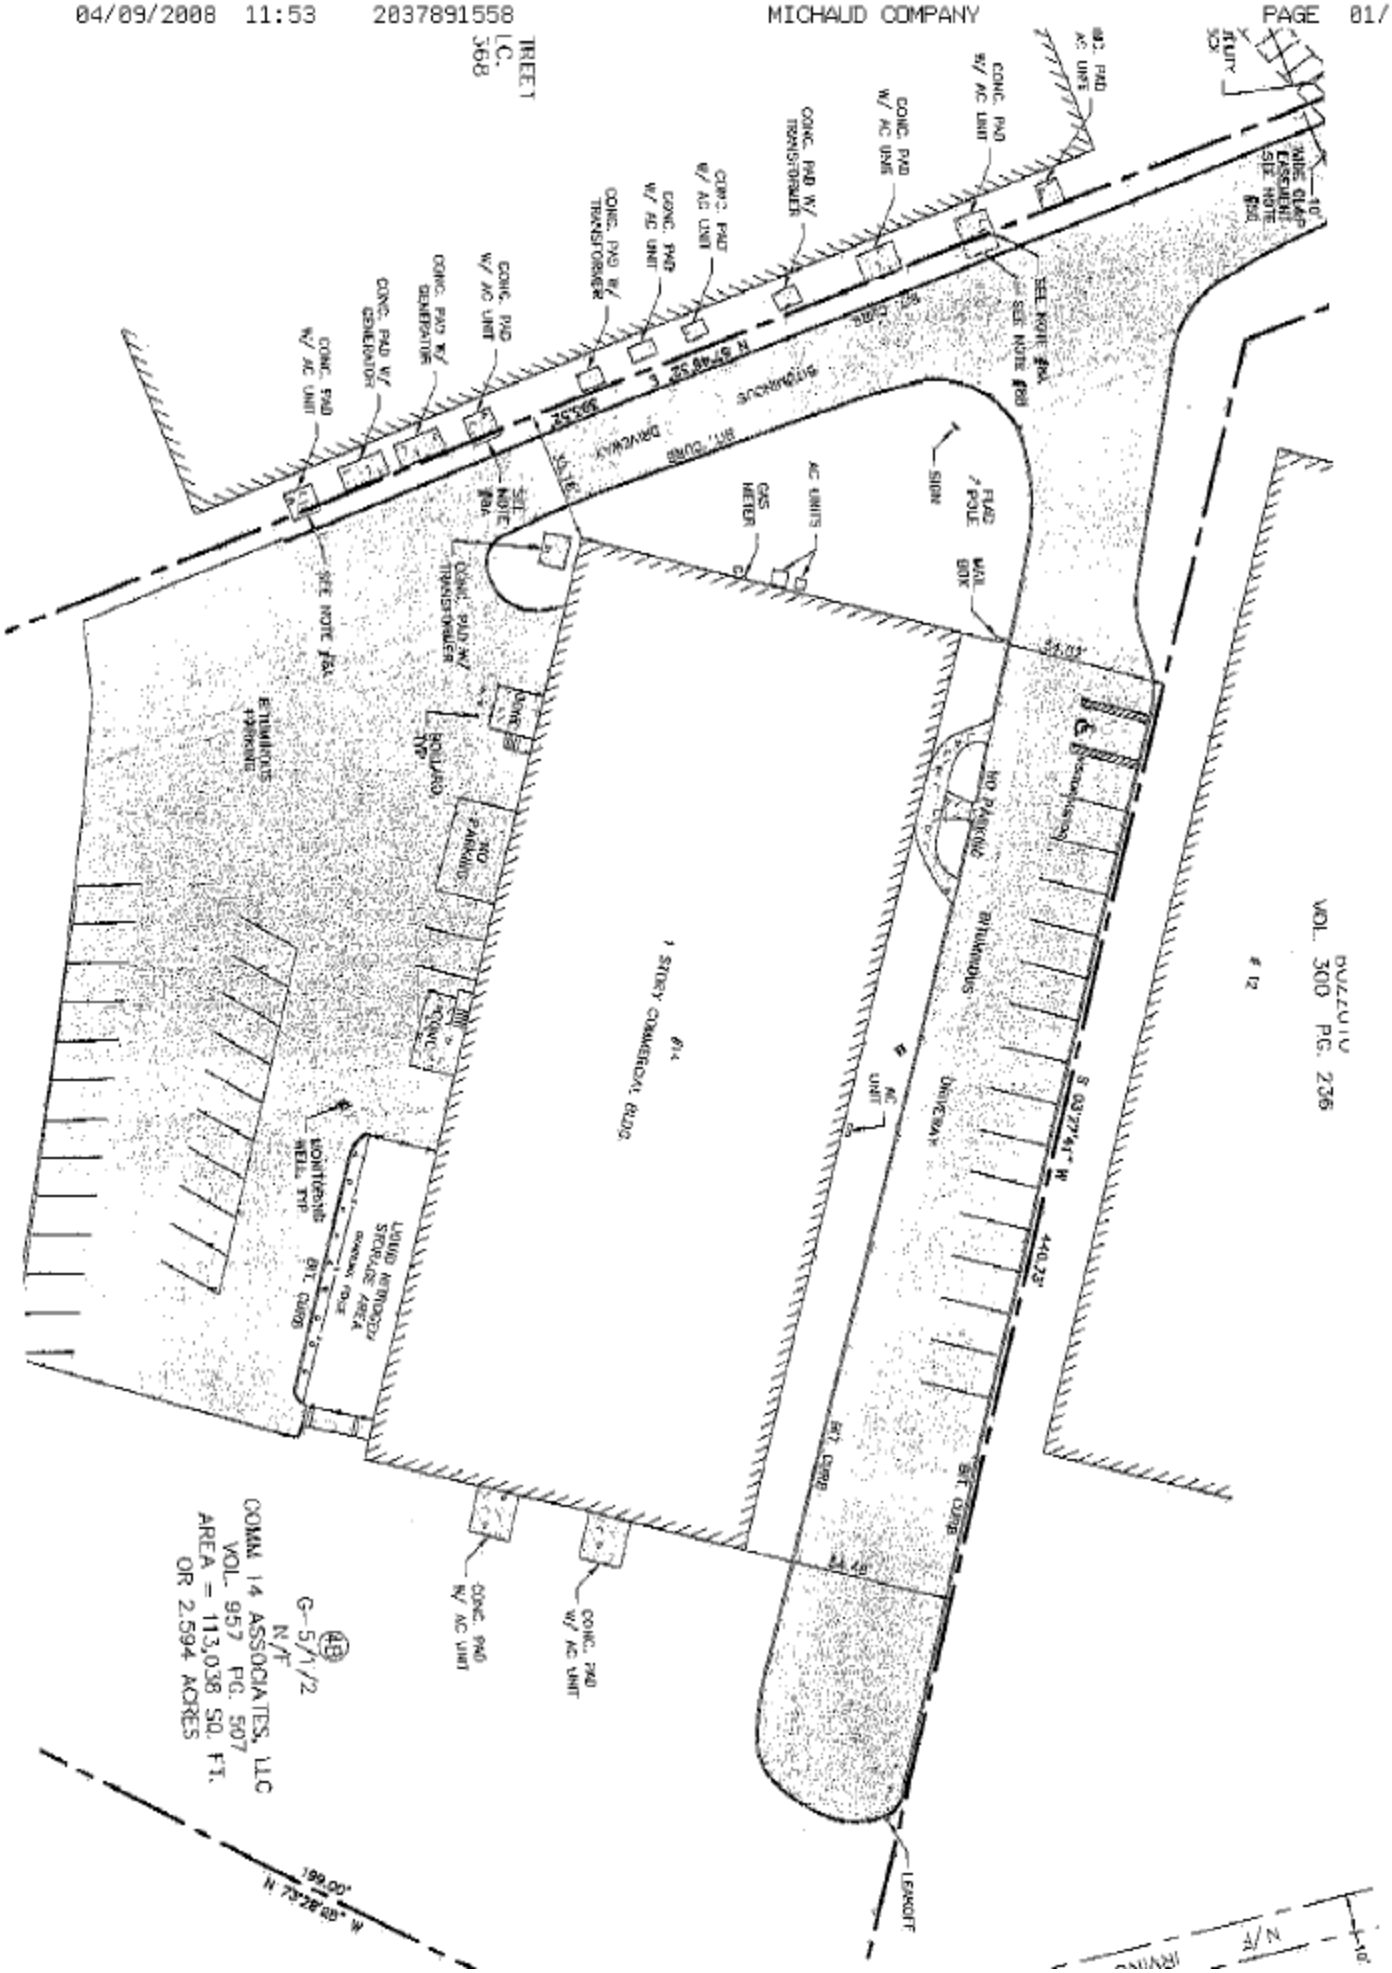
TREET
LC.
368
CONC. PAD W/ AC UNIT
CONC. PAD W/ TRANSFORMER
CONC. PAD W/ GENERATOR
SEE NOTE #8A
SEE NOTE #8B
SEE NOTE #8C
SEE NOTE #8D
SEE NOTE #8E
SIGN
FLAG POLE
MAIL BOX
AC UNITS
GAS METER
DRIVEWAY
BIT. CURB
BITUMINOUS
NO PARKING
BOLLARD TYP.
BITUMINOUS PARKING
1 STORY COMMERCIAL BLDG.
LANDSCAPED STORAGE AREA
MONTEREY WELL TYP.
AC UNIT
S 03°27'14" W
440.23'
LEASOFF
CONC. PAD W/ AC UNIT
G-5/1/2
N/F
COMM. 14 ASSOCIATES, LLC
VOL. 957 PG. 507
AREA = 113,038 SQ. FT.
OR 2.594 ACRES
199.00'
N 73°28'09" W
VOL. 300 PG. 236